RHINO-STOP HAS BEEN ASSESSED TO EXCEED THE 30kN IMPACT LOAD AS DESCRIBED IN AS/NZS 1170.1 FOR LIGHT TRAFFIC AREAS.

MAX. POST SPACING 2m

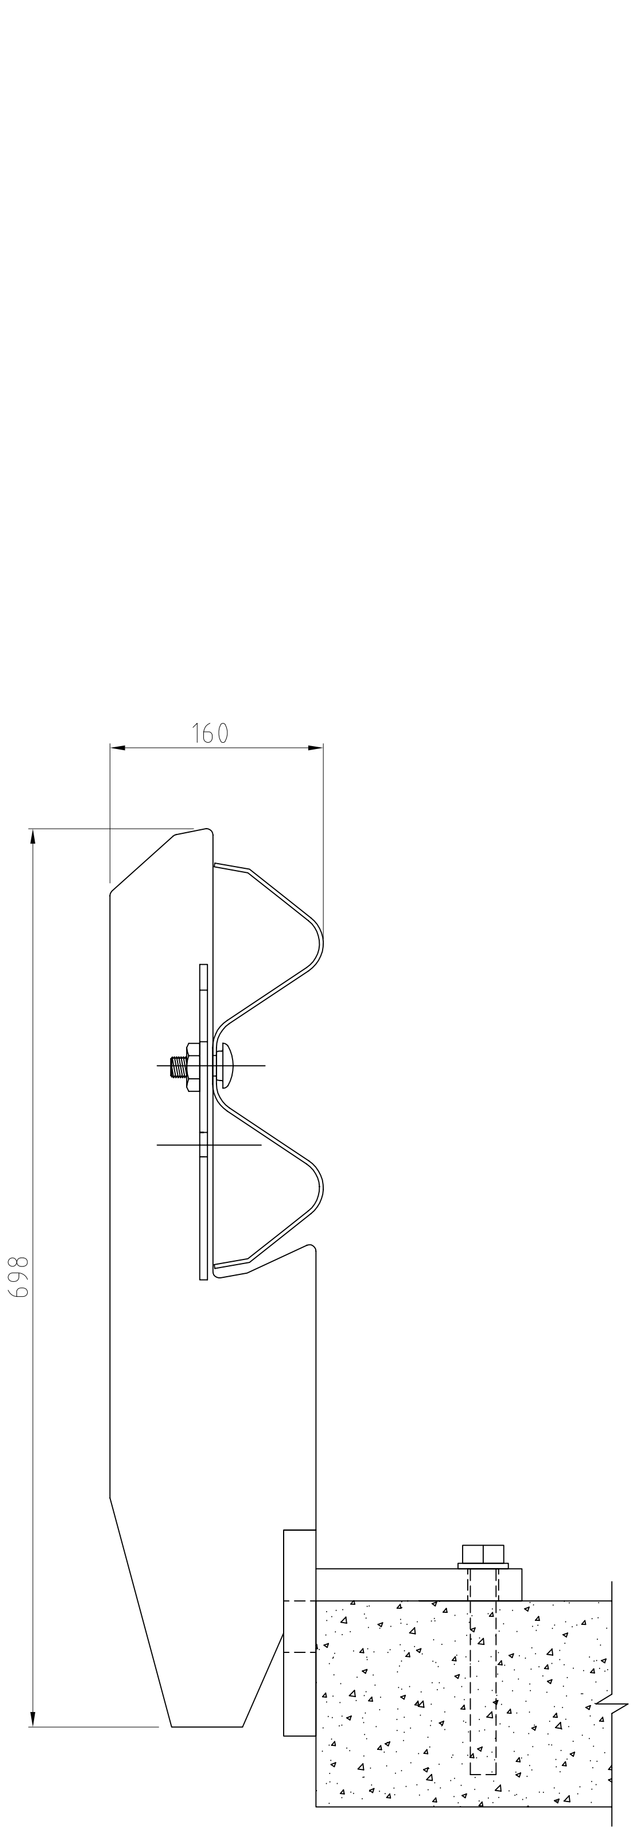

RHINO-STOP
SKY EDGE TYPE 1
GUARDRAIL

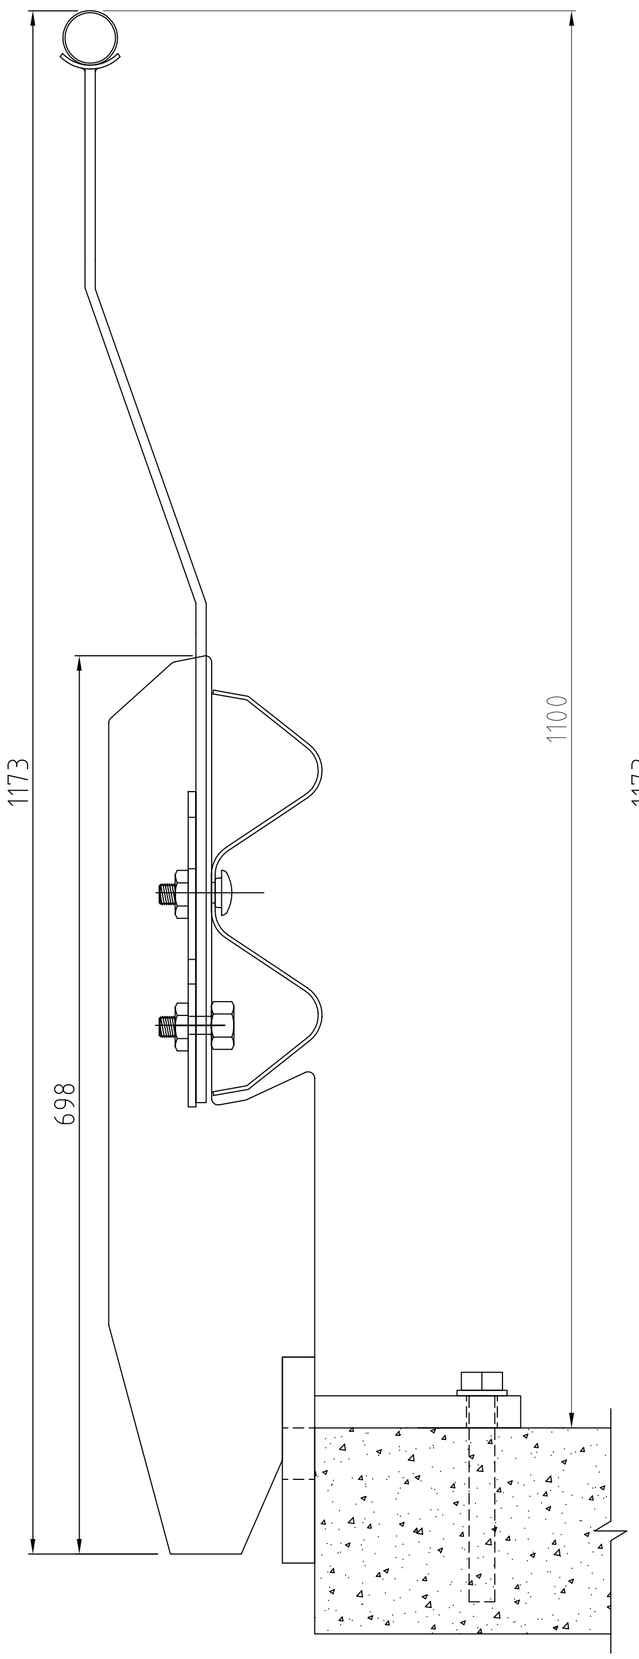

RHINO-STOP
SKY EDGE TYPE 2
GUARDRAIL &
OFFSIDE BALUSTRADE

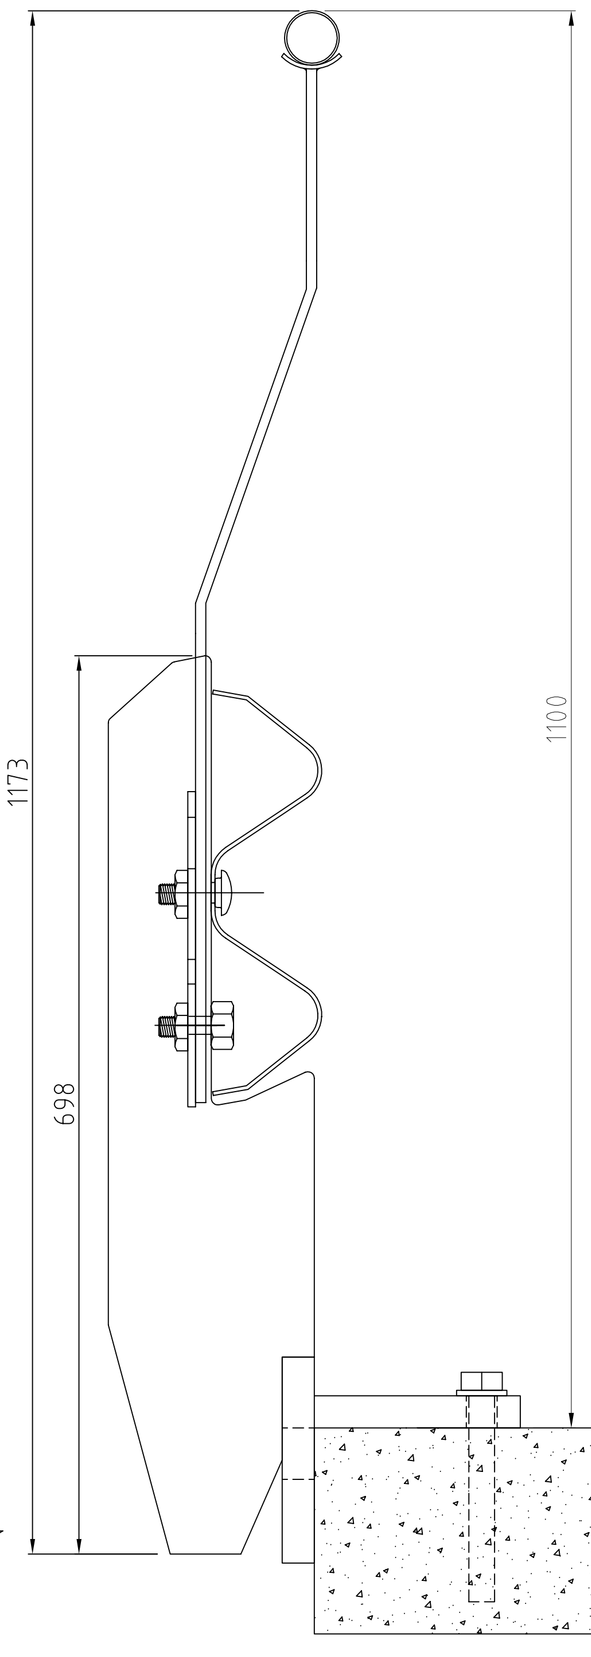

RHINO-STOP
SKY EDGE TYPE 3
GUARDRAIL &
NEARSIDE BALUSTRADE

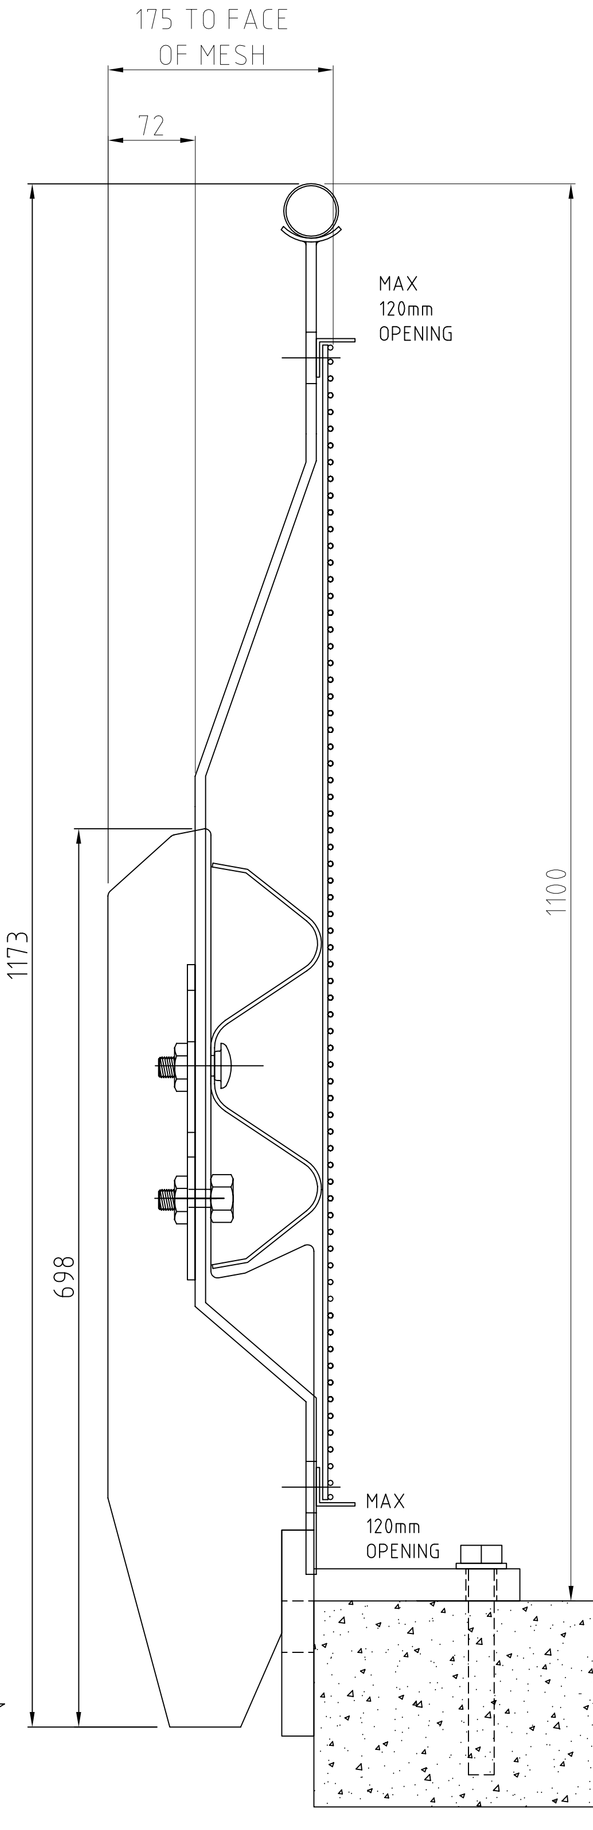

RHINO-STOP
SKY EDGE TYPE 4
GUARDRAIL, BALUSTRADE &
ANTI-CLIMB MESH

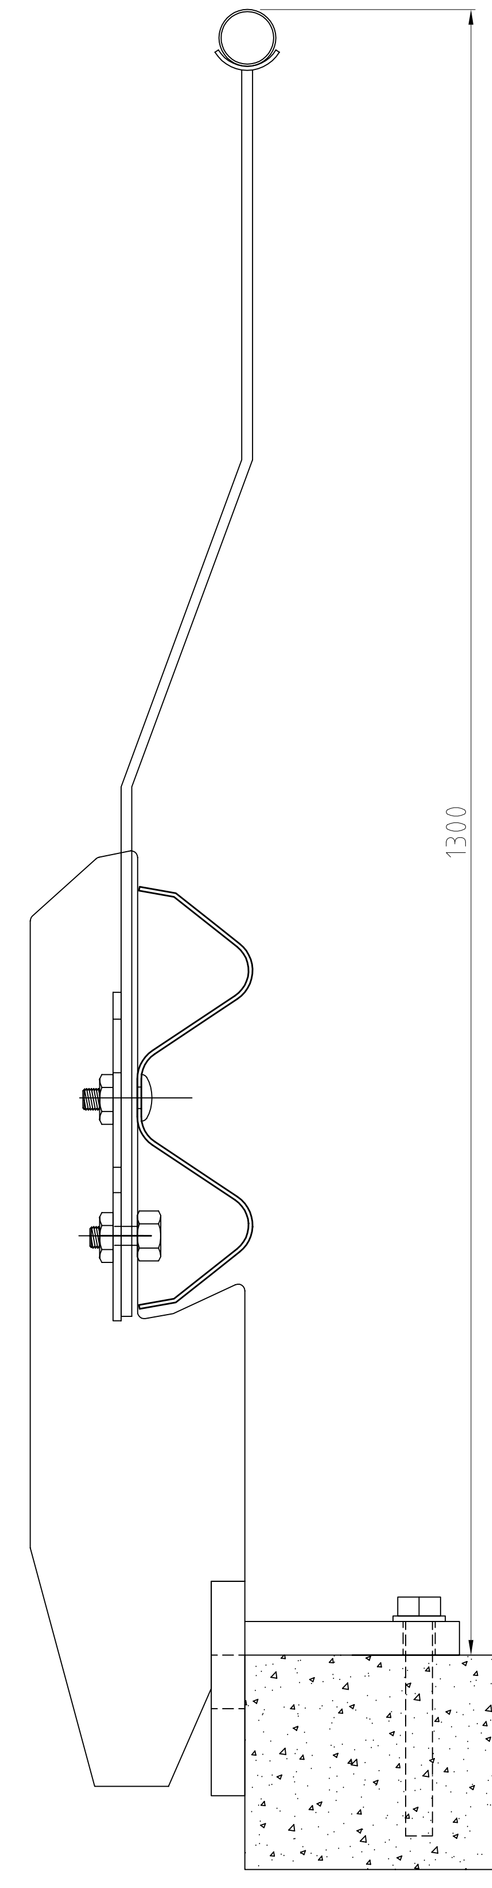

RHINO-STOP
SKY EDGE TYPE 5
GUARDRAIL &
SIGHT RAIL

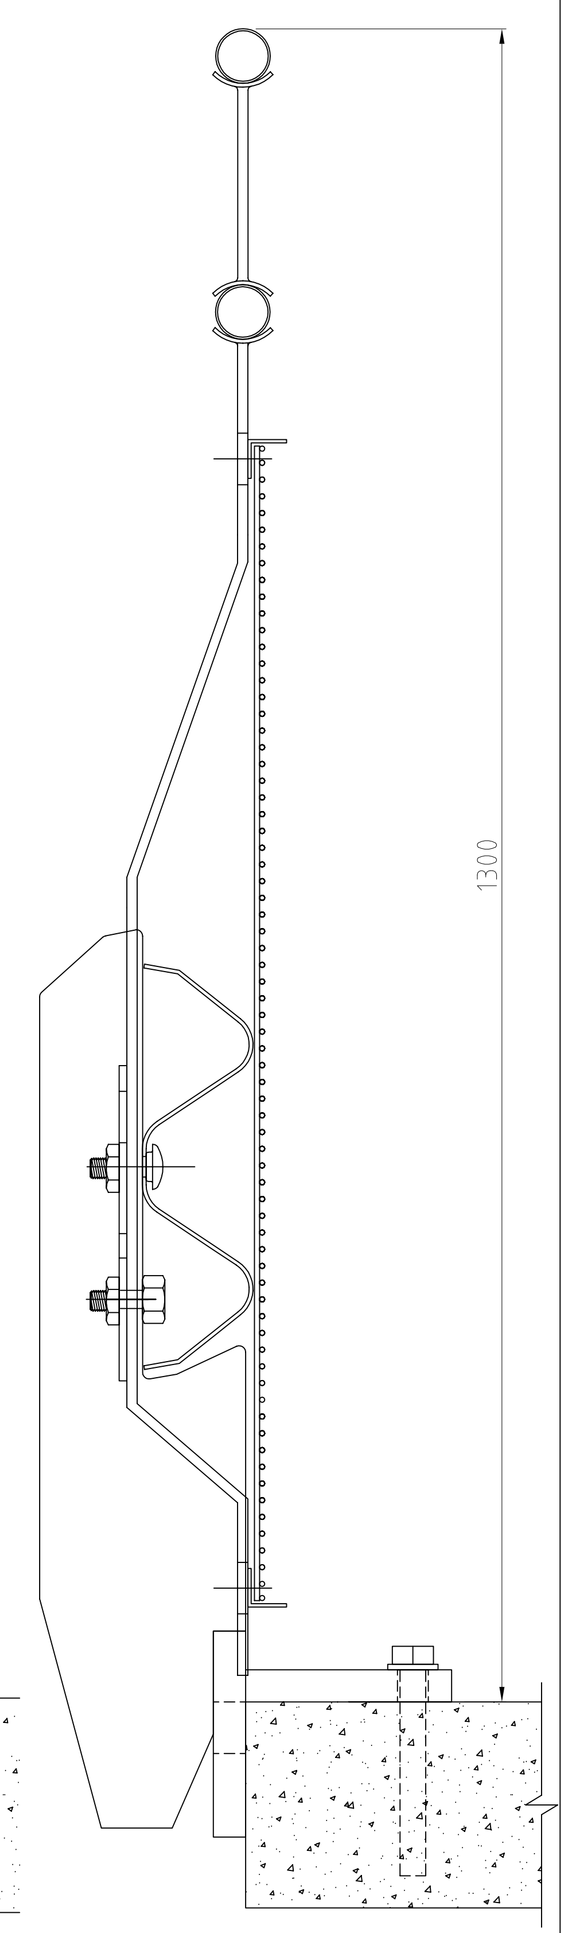

RHINO-STOP
SKY EDGE TYPE 6
GUARDRAIL, BALUSTRADE,
ANTI-CLIMB MESH & SIGHT RAIL

REVISIONS

REV	DATE	DESCRIPTION	DRAWN	APPRD.
B	19.05.15	TYPE 5 HANDRAIL EXTENSION UPDATED	MS	TC
A	16.09.14	INITIAL ISSUE	DB	TC

REVISIONS

REV	DATE	DESCRIPTION	DRAWN	APPRD.

SAFE DIRECTION

DRAWING DESCRIPTION: RHINO-STOP SKY EDGE ASSEMBLY TYPES

DRAWING REFERENCE: GR-WB-036

DRAWN BY	AUSTEC DRAFTING	DIMENSIONS	mm
CHECKED	H. WALLACE	SCALE	NTS
APPROVED	T. COLQUHOUN		