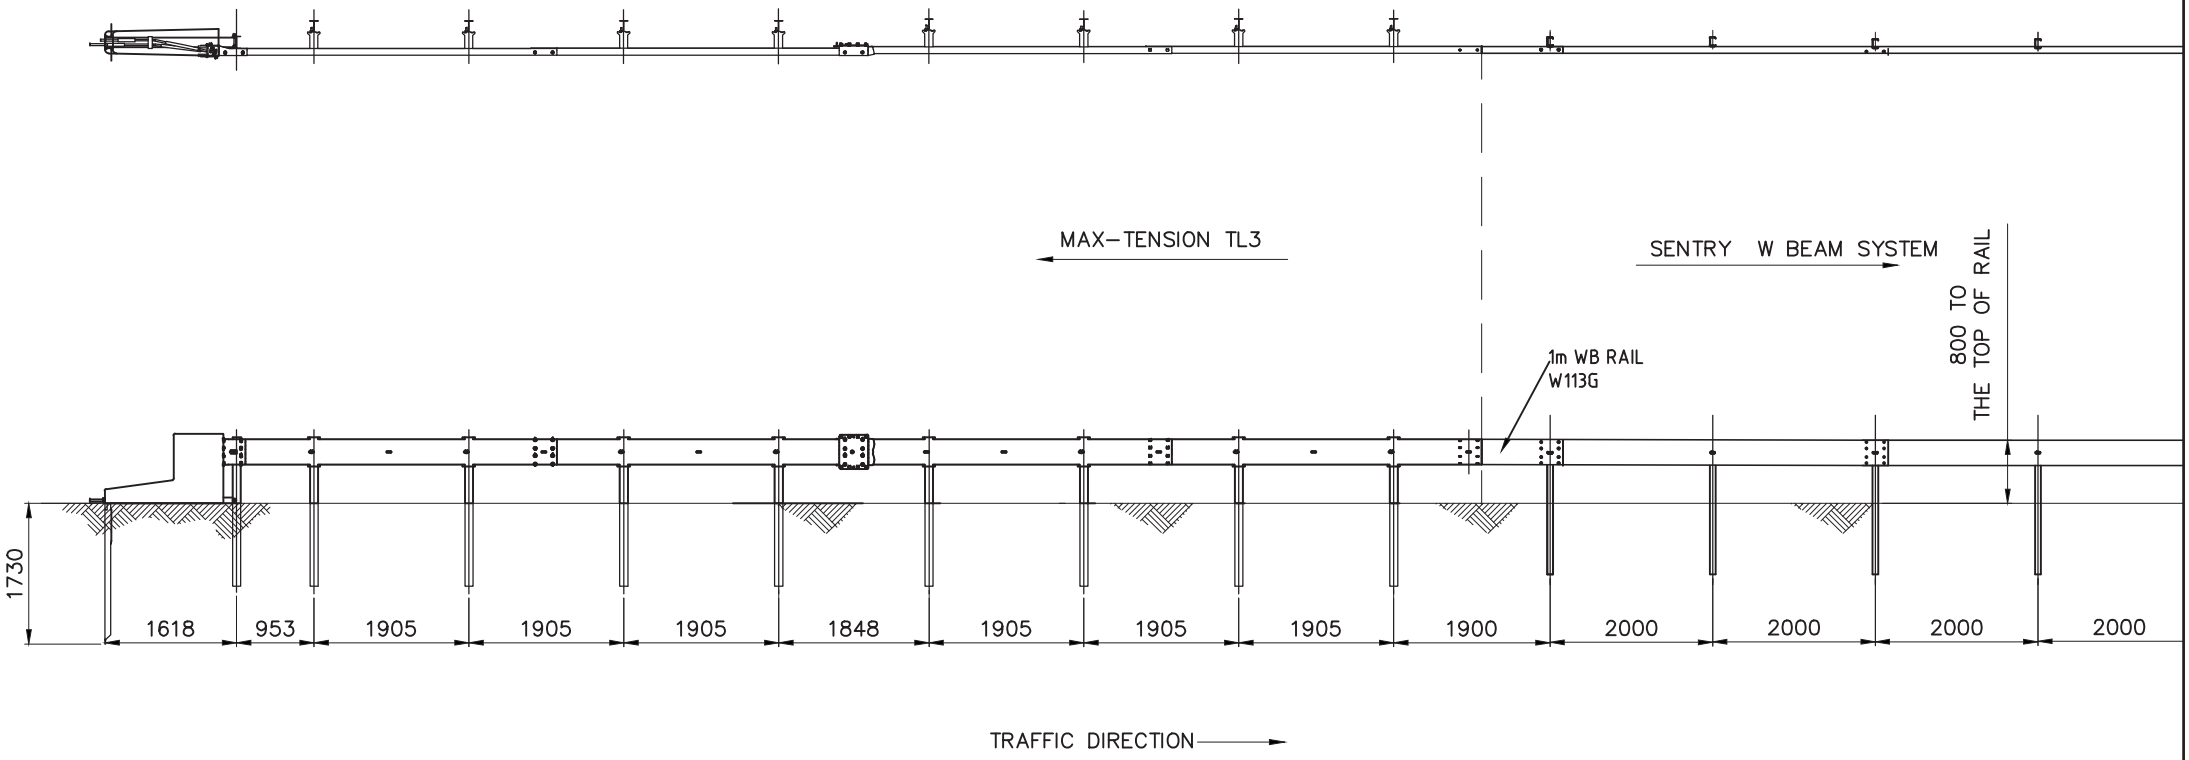

REV.	DESCRIPTION	APPD	DATE
C	MOTORCYCLIST PROT. COVER AMENDED	W.R.	23.08.21
B	MOTORCYCLIST PROT. COVER ADDED	W.R.	02.04.20
A	ORIGINAL ISSUE	E.A.	25.07.18

ACP
AUSTRALIAN CONSTRUCTION PRODUCTS
Australian Construction Products Pty Ltd
339 Horsley Road Milperra NSW 2214
P.O. Box 565 Panania NSW 2213
Tel: +61 2 9772 4172 Fax: +61 2 9792 6272

TOLERANCES
Whole Numbers ±2
One Decimal Place :±0.05
Bend Angle : ±2
Straightness : 1.5per1500

Scale: N.T.S.

CLIENT

MATERIAL

FINISH

ITEM
MAX–TENSION TL–3 TANGENT SYSTEM
TRANSITION TO SENTRY BARRIER W BEAM

DRAWING NUMBER

DRAWN	CHECKED	APPROVED
E.A.		